

# Work Order ID 146350

Wednesday, May 18, 2016 8:48:28 AM

**\*146350\***

Page 1

Item ID: D4034-043 Accept **\*N900040100\*** Setup Start **\*NS1\***  
 Revision ID: Stop **\*NS2\***  
 Item Name: Fwd Upper Rib Assembly  
 Start Date: 6/1/2016 Start Qty: 2.00 **\*2\*** Cust Item ID:  
 Required Date: 6/3/2016 Req'd Qty: 2.00 **\*2\*** Customer:  
 Reference:

Approvals: Process Plan: MCS Date: MAY 18 2016 Tooling: \_\_\_\_\_ Date: \_\_\_\_\_ Run Start **\*NR1\***  
 QC: \_\_\_\_\_ Date: \_\_\_\_\_ SPC (Y/N): \_\_\_\_\_ Date: \_\_\_\_\_ Stop **\*NR2\***

| Sequence ID/<br>Work Center ID | Operation<br>Description | Set Up/<br>Run Hours | Tool ID | Tool # | Plan<br>Code | Accept<br>Qty | Reject<br>Qty | Reject<br>Number | Insp.<br>Stamp |
|--------------------------------|--------------------------|----------------------|---------|--------|--------------|---------------|---------------|------------------|----------------|
| Draw Nbr                       | Revision Nbr             |                      |         |        |              |               |               |                  |                |
| D4034                          | C                        |                      |         |        |              |               |               |                  |                |

100 Weld per dwg A/R S.S. rod Batch: B133750 0.00

**\*100\***

Large Fab Memo 0.66  
 Large Fab 1- Assemble ribs to hoop and weld as per dwg DT9564  
 2- Weld bushing in rib as per dwg

24 CC 16-5-20

110 QC9- Inspect visual per QSI004- Fusion Welds 0.00

**\*110\***

QC Memo 0.00  
 Quality Control

2x **DAS 43**  
 9-89 **MAY 20 2016**

120 QC5- Inspect part completeness to step on W/O 0.00

**\*120\***

QC Memo 0.04  
 Quality Control

2x **DAS 43**  
 9-89 **MAY 20 2016**

DQA: \_\_\_\_\_ Date: \_\_\_\_\_



## WORK ORDER NON-CONFORMANCE / UPDATE

QA Closed: \_\_\_\_\_ Date: \_\_\_\_\_

Work Order update only ☐

|                                                              |  |   |  |   |  |  |   |  |  |
|--------------------------------------------------------------|--|---|--|---|--|--|---|--|--|
| Work Order: _____<br><br>Part No. _____<br><br>NCR No. _____ |  | <b>DISPOSITION</b><br><br>Rework <input type="checkbox"/><br>Scrap <input type="checkbox"/><br>Use-as-is <input type="checkbox"/><br>Suspected Unapproved <input type="checkbox"/> |  | <b>AGAINST DEPARTMENT/PROCESS</b><br><br><div style="display: flex; justify-content: space-between;"> <div>             Skid-tube <input type="checkbox"/><br/>             Machining <input type="checkbox"/><br/>             Thermoforming <input type="checkbox"/><br/>             Large Fab <input type="checkbox"/> </div> <div>             Cross tube <input type="checkbox"/><br/>             Small Fab <input type="checkbox"/><br/>             Finishing <input type="checkbox"/><br/>             Composite <input type="checkbox"/> </div> <div>             Water Jet <input type="checkbox"/><br/>             Prod. Eng. Coord. <input type="checkbox"/><br/>             Rec/Store/Packaging <input type="checkbox"/><br/>             Supplier <input type="checkbox"/> </div> <div>             Engineering <input type="checkbox"/><br/>             Quality <input type="checkbox"/><br/>             Other <input type="checkbox"/> </div> </div> |  |  |   |  |  |
| Date :                                                       |  | Step #:   |  | QTY Effective :   |  |  | <b>MRB (QSI042) Approval</b><br><br><div style="border: 1px solid black; height: 150px; margin-top: 10px;"></div> |  |  |
| Description Work Order Deviation                             |  |   |  | Disposition   |  |  |   |  |  |
|                                                              |  |   |  |   |  |  |   |  |  |
|                                                              |  |   |  |   |  |  |   |  |  |
|                                                              |  |   |  |   |  |  | Completed By   |  |  |
|                                                              |  |   |  |   |  |  | Lead hand / Supervisor<br>Approval Verification                                                                   |  |  |
|                                                              |  |   |  |   |  |  | QC / QA Coordinator<br>Approval                                                                                   |  |  |

| Root Cause                                  |                          |                                                |                          | FAULT CATEGORY                                  |                          |                                                            |                          |
|---------------------------------------------|--------------------------|------------------------------------------------|--------------------------|-------------------------------------------------|--------------------------|------------------------------------------------------------|--------------------------|
| Environment <input type="checkbox"/>        | <input type="checkbox"/> | No Re-verification <input type="checkbox"/>    | <input type="checkbox"/> | Pressure/Forced <input type="checkbox"/>        | <input type="checkbox"/> | Temperature/Cure <input type="checkbox"/>                  | <input type="checkbox"/> |
| Design <input type="checkbox"/>             | <input type="checkbox"/> | Operator <input type="checkbox"/>              | <input type="checkbox"/> | Bending <input type="checkbox"/>                | <input type="checkbox"/> | Set-up <input type="checkbox"/>                            | <input type="checkbox"/> |
| Doc/Data <input type="checkbox"/>           | <input type="checkbox"/> | Offset/Setup <input type="checkbox"/>          | <input type="checkbox"/> | Centre Not Concentric <input type="checkbox"/>  | <input type="checkbox"/> | BOM/Route <input type="checkbox"/>                         | <input type="checkbox"/> |
| Equip/Tooling <input type="checkbox"/>      | <input type="checkbox"/> | Supplier <input type="checkbox"/>              | <input type="checkbox"/> | Cracks <input type="checkbox"/>                 | <input type="checkbox"/> | Broken/Damage/Defect <input type="checkbox"/>              | <input type="checkbox"/> |
| Handling/Pre <input type="checkbox"/>       | <input type="checkbox"/> | Training <input type="checkbox"/>              | <input type="checkbox"/> | Crimp/Kink/Ripple/Wave <input type="checkbox"/> | <input type="checkbox"/> | Inspection Incomplete/Unqualified <input type="checkbox"/> | <input type="checkbox"/> |
| Material <input type="checkbox"/>           | <input type="checkbox"/> | Use for Testing <input type="checkbox"/>       | <input type="checkbox"/> | Cuffs <input type="checkbox"/>                  | <input type="checkbox"/> | Contamination <input type="checkbox"/>                     | <input type="checkbox"/> |
| Internal Transport <input type="checkbox"/> | <input type="checkbox"/> | Poor Information <input type="checkbox"/>      | <input type="checkbox"/> | Crushing <input type="checkbox"/>               | <input type="checkbox"/> | Countersink <input type="checkbox"/>                       | <input type="checkbox"/> |
| Tribal Knowledge <input type="checkbox"/>   | <input type="checkbox"/> | Rushing <input type="checkbox"/>               | <input type="checkbox"/> | Heat Treat <input type="checkbox"/>             | <input type="checkbox"/> | Cut Too Short <input type="checkbox"/>                     | <input type="checkbox"/> |
| LOA <input type="checkbox"/>                | <input type="checkbox"/> | Product Improvement <input type="checkbox"/>   | <input type="checkbox"/> | Wave/Twist in Tube <input type="checkbox"/>     | <input type="checkbox"/> | Instructions Incomplete/Unclear <input type="checkbox"/>   | <input type="checkbox"/> |
| Substation <input type="checkbox"/>         | <input type="checkbox"/> | Process Improvement <input type="checkbox"/>   | <input type="checkbox"/> | Marks/Chatter <input type="checkbox"/>          | <input type="checkbox"/> | Drill Holes <input type="checkbox"/>                       | <input type="checkbox"/> |
| Past Expiry Date <input type="checkbox"/>   | <input type="checkbox"/> | Manufacturing Process <input type="checkbox"/> | <input type="checkbox"/> | <b>OTHER :</b> _____                            |                          |                                                            |                          |
| Misidentified <input type="checkbox"/>      | <input type="checkbox"/> | Past Due <input type="checkbox"/>              | <input type="checkbox"/> |                                                 |                          |                                                            |                          |

**Work Order ID 146350****\*146350\***

Page 2

Wednesday, May 18, 2016 8:48:28 AM

Item ID: D4034-043

Accept

**\*N900040100\***Setup Start **\*NS1\***

Revision ID:

Stop **\*NS2\***

Item Name: Fwd Upper Rib Assembly

Start Date: 6/1/2016 Start Qty: 2.00

**\*2\***

Cust Item ID:

Required Date: 6/3/2016 Req'd Qty: 2.00

**\*2\***

Customer:

Reference:

Approvals: Process Plan: \_\_\_\_\_ Date: \_\_\_\_\_ Tooling: \_\_\_\_\_ Date: \_\_\_\_\_  
QC: \_\_\_\_\_ Date: \_\_\_\_\_ SPC (Y/N): \_\_\_\_\_ Date: \_\_\_\_\_

Run Start **\*NR1\***Stop **\*NR2\***

| Sequence ID/<br>Work Center ID | Operation<br>Description                           | Set Up/<br>Run Hours | Tool ID | Tool # | Plan<br>Code | Accept<br>Qty | Reject<br>Qty     | Reject<br>Number | Insp.<br>Stamp |
|--------------------------------|----------------------------------------------------|----------------------|---------|--------|--------------|---------------|-------------------|------------------|----------------|
| 130                            | Identify as per dwg & Stock Location: <i>WU 04</i> | 0.00                 |         |        |              |               |                   |                  |                |
| <b>*130*</b>                   |                                                    |                      |         |        |              |               |                   |                  |                |
| Packaging                      | Memo                                               | 0.02                 |         |        |              | 2             | DAS<br>43<br>9-89 |                  | MAY 20 2016    |
| Packaging                      | LOCATION: WA004                                    |                      |         |        |              |               |                   |                  |                |
| 140                            | QC21- Final Inspection - Work Order Release        | 0.00                 |         |        |              |               |                   |                  |                |
| <b>*140*</b>                   |                                                    |                      |         |        |              |               |                   |                  |                |
| QC                             | Memo                                               | 0.20                 |         |        |              |               |                   |                  |                |
| Quality Control                |                                                    |                      |         |        |              |               |                   |                  |                |

*16/5/24* *[Signature]*  
*2m 16/05/20*

DQA: \_\_\_\_\_ Date: \_\_\_\_\_



## WORK ORDER NON-CONFORMANCE / UPDATE

QA Closed: \_\_\_\_\_ Date: \_\_\_\_\_

Work Order update only ☐

|   |  |   |  |   |  |  |                       |                                              |  |
|---|--|---|--|---|--|--|-----------------------|----------------------------------------------|--|
| Work Order: _____<br><br>Part No. _____<br><br>NCR No. _____   |  | <b>DISPOSITION</b><br><br>Rework <input type="checkbox"/><br>Scrap <input type="checkbox"/><br>Use-as-is <input type="checkbox"/><br>Suspected Unapproved <input type="checkbox"/>   |  | <b>AGAINST DEPARTMENT/PROCESS</b><br><br><div style="display: flex; justify-content: space-between;"> <div>             Skid-tube <input type="checkbox"/><br/>             Machining <input type="checkbox"/><br/>             Thermoforming <input type="checkbox"/><br/>             Large Fab <input type="checkbox"/> </div> <div>             Cross tube <input type="checkbox"/><br/>             Small Fab <input type="checkbox"/><br/>             Finishing <input type="checkbox"/><br/>             Composite <input type="checkbox"/> </div> <div>             Water Jet <input type="checkbox"/><br/>             Prod. Eng. Coord. <input type="checkbox"/><br/>             Rec/Store/Packaging <input type="checkbox"/><br/>             Supplier <input type="checkbox"/> </div> <div>             Engineering <input type="checkbox"/><br/>             Quality <input type="checkbox"/><br/>             Other <input type="checkbox"/> </div> </div> |  |  |                       |                                              |  |
| Date :   |  | Step #:   |  | QTY Effective :   |  |  | MRB (QSI042) Approval |                                              |  |
| Description Work Order Deviation   |  |   |  | Disposition   |  |  |                       | Completed By                                 |  |
|   |  |   |  |   |  |  |                       | Lead hand / Supervisor Approval Verification |  |
|   |  |   |  |   |  |  |                       | QC / QA Coordinator Approval                 |  |
|   |  |   |  |   |  |  |                       |                                              |  |
| Root Cause   |  | FAULT CATEGORY   |  |   |  |  |                       |                                              |  |
| <div style="display: flex;"> <div style="flex: 1;">             Environment <input type="checkbox"/><br/>             Design <input type="checkbox"/><br/>             Doc/Data <input type="checkbox"/><br/>             Equip/Tooling <input type="checkbox"/><br/>             Handling/Pre <input type="checkbox"/><br/>             Material <input type="checkbox"/><br/>             Internal Transport <input type="checkbox"/><br/>             Tribal Knowledge <input type="checkbox"/><br/>             LOA <input type="checkbox"/><br/>             Substation <input type="checkbox"/><br/>             Past Expiry Date <input type="checkbox"/><br/>             Misidentified <input type="checkbox"/> </div> <div style="flex: 1;">             No Re-verification <input type="checkbox"/><br/>             Operator <input type="checkbox"/><br/>             Offset/Setup <input type="checkbox"/><br/>             Supplier <input type="checkbox"/><br/>             Training <input type="checkbox"/><br/>             Use for Testing <input type="checkbox"/><br/>             Poor Information <input type="checkbox"/><br/>             Rushing <input type="checkbox"/><br/>             Product Improvement <input type="checkbox"/><br/>             Process Improvement <input type="checkbox"/><br/>             Manufacturing Process <input type="checkbox"/><br/>             Past Due <input type="checkbox"/> </div> </div> |  | <div style="display: flex;"> <div style="flex: 1;">             Pressure/Forced <input type="checkbox"/><br/>             Bending <input type="checkbox"/><br/>             Centre Not Concentric <input type="checkbox"/><br/>             Cracks <input type="checkbox"/><br/>             Crimp/Kink/Ripple/Wave <input type="checkbox"/><br/>             Cuffs <input type="checkbox"/><br/>             Crushing <input type="checkbox"/><br/>             Heat Treat <input type="checkbox"/><br/>             Wave/Twist in Tube <input type="checkbox"/><br/>             Marks/Chatter <input type="checkbox"/> </div> <div style="flex: 1;">             Temperature/Cure <input type="checkbox"/><br/>             Set-up <input type="checkbox"/><br/>             BOM/Route <input type="checkbox"/><br/>             Broken/Damage/Defect <input type="checkbox"/><br/>             Inspection Incomplete/Unqualified <input type="checkbox"/><br/>             Contamination <input type="checkbox"/><br/>             Countersink <input type="checkbox"/><br/>             Cut Too Short <input type="checkbox"/><br/>             Instructions Incomplete/Unclear <input type="checkbox"/><br/>             Drill Holes <input type="checkbox"/> </div> <div style="flex: 1;">             Power Loss/Surge <input type="checkbox"/><br/>             Folio/Program <input type="checkbox"/><br/>             Grain <input type="checkbox"/><br/>             Weld <input type="checkbox"/><br/>             Wrong Stock Pulled <input type="checkbox"/><br/>             Out of Sequence <input type="checkbox"/><br/>             Off-set <input type="checkbox"/><br/>             Misabeled <input type="checkbox"/><br/>             Fit/Function <input type="checkbox"/><br/>             Misaligned/off center <input type="checkbox"/> </div> <div style="flex: 1;">             Positioned Wrong <input type="checkbox"/><br/>             Outside Dimensions <input type="checkbox"/><br/>             Over/Under tolerance <input type="checkbox"/><br/>             Part Incorrect <input type="checkbox"/><br/>             Part Lost/Missing <input type="checkbox"/><br/>             Part Moved <input type="checkbox"/><br/>             Drawing <input type="checkbox"/><br/>             Finish <input type="checkbox"/><br/>             Misread <input type="checkbox"/><br/>             Turning Sequence <input type="checkbox"/> </div> </div> |  |   |  |  |                       |                                              |  |
| OTHER :   |  |   |  |   |  |  |                       |                                              |  |

# Picklist Print

Wednesday, May 18, 2016 8:48:27 AM

Page 1

Work Order ID: 146350

\*146350\*

Parent Item: D4034-043

\*D4034-043\*

Parent Item Name: Fwd Upper Rib Assembly

Start Date: 6/1/2016

Required Date: 6/3/2016

Start Qty: 2.00

Required Qty: 2.00

Comments: IPP RevA: new issue DD 09.11.23 verified by:EC IPP Rev:B as  
per dwg revA 10.03.15 verified by:EC IPP Rev:C 11.01.19 AS  
PER DWG REV.B DD VERF:EC IPP Rev:D 13.03.14 AS PER DWG  
REV.pc1 DD VERF:JLM IPP REV:E 13.06.21 DWG REV.C DD  
VERF:JFS

| Component Item ID/<br>Item Name | Replacement<br>Item ID | Mfg/<br>Purch | Bin<br>Item | Primary<br>Location | Last<br>Location | Route<br>Seq ID | Unit of<br>Measure | Qty on<br>Hand | Qty per Kit | Total<br>Qty | Qty<br>Issued | Date<br>Issued | Status |
|---------------------------------|------------------------|---------------|-------------|---------------------|------------------|-----------------|--------------------|----------------|-------------|--------------|---------------|----------------|--------|
|---------------------------------|------------------------|---------------|-------------|---------------------|------------------|-----------------|--------------------|----------------|-------------|--------------|---------------|----------------|--------|

|         |  |              |    |  |  |     |      |        |   |   |  |  |  |
|---------|--|--------------|----|--|--|-----|------|--------|---|---|--|--|--|
| D4021-7 |  | Manufactured | No |  |  | 100 | Each | 4.0000 | 1 | 2 |  |  |  |
|---------|--|--------------|----|--|--|-----|------|--------|---|---|--|--|--|

/ \*D4021-7\*

Hoop

\*\*

CC 16-5-19

Location

Loc Qty

Loc Code

WA004

4

141854

4

D4021-9

Manufactured No

100

Each

234.0000

4

8

/ \*D4021-9\*

Bushing

\*\*

CC 16-5-19

Location

Loc Qty

Loc Code

WA004

234

141539

29

145800

205

D4034-1

Manufactured No

100

Each

9.0000

1

2

/ \*D4034-1\*

Rib

\*\*

CC 16-5-19

Location

Loc Qty

Loc Code

WA004

9

142377

9

DQA: \_\_\_\_\_ Date: \_\_\_\_\_



## WORK ORDER NON-CONFORMANCE / UPDATE

QA Closed: \_\_\_\_\_ Date: \_\_\_\_\_

Work Order update only ☐

|                                                              |  |   |  |   |  |  |   |                                                 |  |
|--------------------------------------------------------------|--|---|--|---|--|--|---|-------------------------------------------------|--|
| Work Order: _____<br><br>Part No. _____<br><br>NCR No. _____ |  | <b>DISPOSITION</b><br><br>Rework <input type="checkbox"/><br>Scrap <input type="checkbox"/><br>Use-as-is <input type="checkbox"/><br>Suspected Unapproved <input type="checkbox"/> |  | <b>AGAINST DEPARTMENT/PROCESS</b><br><br><div style="display: flex; justify-content: space-between;"> <div>             Skid-tube <input type="checkbox"/><br/>             Machining <input type="checkbox"/><br/>             Thermoforming <input type="checkbox"/><br/>             Large Fab <input type="checkbox"/> </div> <div>             Cross tube <input type="checkbox"/><br/>             Small Fab <input type="checkbox"/><br/>             Finishing <input type="checkbox"/><br/>             Composite <input type="checkbox"/> </div> <div>             Water Jet <input type="checkbox"/><br/>             Prod. Eng. Coord. <input type="checkbox"/><br/>             Rec/Store/Packaging <input type="checkbox"/><br/>             Supplier <input type="checkbox"/> </div> <div>             Engineering <input type="checkbox"/><br/>             Quality <input type="checkbox"/><br/>             Other <input type="checkbox"/> </div> </div> |  |  |   |                                                 |  |
| Date :                                                       |  | Step #:   |  | QTY Effective :   |  |  | <b>MRB (QSI042) Approval</b><br><br><div style="border: 1px solid black; height: 150px; margin-top: 10px;"></div> |                                                 |  |
| Description Work Order Deviation                             |  |   |  | Disposition   |  |  |   |                                                 |  |
|                                                              |  |   |  |   |  |  |   |                                                 |  |
|                                                              |  |   |  |   |  |  |   |                                                 |  |
|                                                              |  |   |  |   |  |  |   | Completed By                                    |  |
|                                                              |  |   |  |   |  |  |   | Lead hand / Supervisor<br>Approval Verification |  |
|                                                              |  |   |  |   |  |  |   | QC / QA Coordinator<br>Approval                 |  |

| Root Cause                                  |                          |                       | FAULT CATEGORY           |                        |                          |                                   |                          |                       |                          |                      |
|---------------------------------------------|--------------------------|-----------------------|--------------------------|------------------------|--------------------------|-----------------------------------|--------------------------|-----------------------|--------------------------|----------------------|
| Environment <input type="checkbox"/>        | <input type="checkbox"/> | No Re-verification    | <input type="checkbox"/> | Pressure/Forced        | <input type="checkbox"/> | Temperature/Cure                  | <input type="checkbox"/> | Power Loss/Surge      | <input type="checkbox"/> | Positioned Wrong     |
| Design <input type="checkbox"/>             | <input type="checkbox"/> | Operator              | <input type="checkbox"/> | Bending                | <input type="checkbox"/> | Set-up                            | <input type="checkbox"/> | Folio/Program         | <input type="checkbox"/> | Outside Dimensions   |
| Doc/Data <input type="checkbox"/>           | <input type="checkbox"/> | Offset/Setup          | <input type="checkbox"/> | Centre Not Concentric  | <input type="checkbox"/> | BOM/Route                         | <input type="checkbox"/> | Grain                 | <input type="checkbox"/> | Over/Under tolerance |
| Equip/Tooling <input type="checkbox"/>      | <input type="checkbox"/> | Supplier              | <input type="checkbox"/> | Cracks                 | <input type="checkbox"/> | Broken/Damage/Defect              | <input type="checkbox"/> | Weld                  | <input type="checkbox"/> | Part Incorrect       |
| Handling/Pre <input type="checkbox"/>       | <input type="checkbox"/> | Training              | <input type="checkbox"/> | Crimp/Kink/Ripple/Wave | <input type="checkbox"/> | Inspection Incomplete/Unqualified | <input type="checkbox"/> | Wrong Stock Pulled    | <input type="checkbox"/> | Part Lost/Missing    |
| Material <input type="checkbox"/>           | <input type="checkbox"/> | Use for Testing       | <input type="checkbox"/> | Cuffs                  | <input type="checkbox"/> | Contamination                     | <input type="checkbox"/> | Out of Sequence       | <input type="checkbox"/> | Part Moved           |
| Internal Transport <input type="checkbox"/> | <input type="checkbox"/> | Poor Information      | <input type="checkbox"/> | Crushing               | <input type="checkbox"/> | Countersink                       | <input type="checkbox"/> | Off-set               | <input type="checkbox"/> | Drawing              |
| Tribal Knowledge <input type="checkbox"/>   | <input type="checkbox"/> | Rushing               | <input type="checkbox"/> | Heat Treat             | <input type="checkbox"/> | Cut Too Short                     | <input type="checkbox"/> | Mislabeled            | <input type="checkbox"/> | Finish               |
| LOA <input type="checkbox"/>                | <input type="checkbox"/> | Product Improvement   | <input type="checkbox"/> | Wave/Twist in Tube     | <input type="checkbox"/> | Instructions Incomplete/Unclear   | <input type="checkbox"/> | Fit/Function          | <input type="checkbox"/> | Misread              |
| Substation <input type="checkbox"/>         | <input type="checkbox"/> | Process Improvement   | <input type="checkbox"/> | Marks/Chatter          | <input type="checkbox"/> | Drill Holes                       | <input type="checkbox"/> | Misaligned/off center | <input type="checkbox"/> | Turning Sequence     |
| Past Expiry Date <input type="checkbox"/>   | <input type="checkbox"/> | Manufacturing Process | <b>OTHER :</b>           |                        |                          |                                   |                          |                       |                          |                      |
| Misidentified <input type="checkbox"/>      | <input type="checkbox"/> | Past Due              |                          |                        |                          |                                   |                          |                       |                          |                      |

# Picklist Print

Page 2

Wednesday, May 18, 2016 8:48:27 AM

Work Order ID: 146350

**\*146350\***

Parent Item: D4034-043

**\*D4034-043\***

Parent Item Name: Fwd Upper Rib Assembly

Start Date: 6/1/2016

Required Date: 6/3/2016

Start Qty: 2.00

Required Qty: 2.00

D4034-3

Manufactured No

100

Each

12.0000

1

2

**\*D4034-3\***

Rib

**\*\***

*CC 16-5-19*

Location

Loc Qty

Loc Code

WA004

12

144074

1

146170

11

*(2+)*

DQA: \_\_\_\_\_ Date: \_\_\_\_\_



## WORK ORDER NON-CONFORMANCE / UPDATE

QA Closed: \_\_\_\_\_ Date: \_\_\_\_\_


Work Order update only ☐

|                                                              |  |   |  |   |  |  |   |  |  |
|--------------------------------------------------------------|--|---|--|---|--|--|---|--|--|
| Work Order: _____<br><br>Part No. _____<br><br>NCR No. _____ |  | <b>DISPOSITION</b><br><br>Rework <input type="checkbox"/><br>Scrap <input type="checkbox"/><br>Use-as-is <input type="checkbox"/><br>Suspected Unapproved <input type="checkbox"/> |  | <b>AGAINST DEPARTMENT/PROCESS</b><br><br><div style="display: flex; justify-content: space-between;"> <div>             Skid-tube <input type="checkbox"/><br/>             Machining <input type="checkbox"/><br/>             Thermoforming <input type="checkbox"/><br/>             Large Fab <input type="checkbox"/> </div> <div>             Cross tube <input type="checkbox"/><br/>             Small Fab <input type="checkbox"/><br/>             Finishing <input type="checkbox"/><br/>             Composite <input type="checkbox"/> </div> <div>             Water Jet <input type="checkbox"/><br/>             Prod. Eng. Coord. <input type="checkbox"/><br/>             Rec/Store/Packaging <input type="checkbox"/><br/>             Supplier <input type="checkbox"/> </div> <div>             Engineering <input type="checkbox"/><br/>             Quality <input type="checkbox"/><br/>             Other <input type="checkbox"/> </div> </div> |  |  |   |  |  |
| Date :                                                       |  | Step #:   |  | QTY Effective :   |  |  | <b>MRB (QSI042) Approval</b><br><br><div style="border: 1px solid black; height: 150px; margin-top: 10px;"></div> |  |  |
| Description Work Order Deviation                             |  |   |  | Disposition   |  |  |   |  |  |
|                                                              |  |   |  |   |  |  |   |  |  |
|                                                              |  |   |  |   |  |  |   |  |  |
|                                                              |  |   |  |   |  |  | Completed By   |  |  |
|                                                              |  |   |  |   |  |  | Lead hand / Supervisor<br>Approval Verification                                                                   |  |  |
|                                                              |  |   |  |   |  |  | QC / QA Coordinator<br>Approval                                                                                   |  |  |


| Root Cause                                  |                                                |                                                 |                                                            | FAULT CATEGORY                                 |                                               |  |  |
|---------------------------------------------|------------------------------------------------|-------------------------------------------------|------------------------------------------------------------|------------------------------------------------|-----------------------------------------------|--|--|
| Environment <input type="checkbox"/>        | <input type="checkbox"/> No Re-verification    | <input type="checkbox"/> Pressure/Forced        | <input type="checkbox"/> Temperature/Cure                  | <input type="checkbox"/> Power Loss/Surge      | <input type="checkbox"/> Positioned Wrong     |  |  |
| Design <input type="checkbox"/>             | <input type="checkbox"/> Operator              | <input type="checkbox"/> Bending                | <input type="checkbox"/> Set-up                            | <input type="checkbox"/> Folio/Program         | <input type="checkbox"/> Outside Dimensions   |  |  |
| Doc/Data <input type="checkbox"/>           | <input type="checkbox"/> Offset/Setup          | <input type="checkbox"/> Centre Not Concentric  | <input type="checkbox"/> BOM/Route                         | <input type="checkbox"/> Grain                 | <input type="checkbox"/> Over/Under tolerance |  |  |
| Equip/Tooling <input type="checkbox"/>      | <input type="checkbox"/> Supplier              | <input type="checkbox"/> Cracks                 | <input type="checkbox"/> Broken/Damage/Defect              | <input type="checkbox"/> Weld                  | <input type="checkbox"/> Part Incorrect       |  |  |
| Handling/Pre <input type="checkbox"/>       | <input type="checkbox"/> Training              | <input type="checkbox"/> Crimp/Kink/Ripple/Wave | <input type="checkbox"/> Inspection Incomplete/Unqualified | <input type="checkbox"/> Wrong Stock Pulled    | <input type="checkbox"/> Part Lost/Missing    |  |  |
| Material <input type="checkbox"/>           | <input type="checkbox"/> Use for Testing       | <input type="checkbox"/> Cuffs                  | <input type="checkbox"/> Contamination                     | <input type="checkbox"/> Out of Sequence       | <input type="checkbox"/> Part Moved           |  |  |
| Internal Transport <input type="checkbox"/> | <input type="checkbox"/> Poor Information      | <input type="checkbox"/> Crushing               | <input type="checkbox"/> Countersink                       | <input type="checkbox"/> Off-set               | <input type="checkbox"/> Drawing              |  |  |
| Tribal Knowledge <input type="checkbox"/>   | <input type="checkbox"/> Rushing               | <input type="checkbox"/> Heat Treat             | <input type="checkbox"/> Cut Too Short                     | <input type="checkbox"/> Mislabeled            | <input type="checkbox"/> Finish               |  |  |
| LOA <input type="checkbox"/>                | <input type="checkbox"/> Product Improvement   | <input type="checkbox"/> Wave/Twist in Tube     | <input type="checkbox"/> Instructions Incomplete/Unclear   | <input type="checkbox"/> Fit/Function          | <input type="checkbox"/> Misread              |  |  |
| Substation <input type="checkbox"/>         | <input type="checkbox"/> Process Improvement   | <input type="checkbox"/> Marks/Chatter          | <input type="checkbox"/> Drill Holes                       | <input type="checkbox"/> Misaligned/off center | <input type="checkbox"/> Turning Sequence     |  |  |
| Past Expiry Date <input type="checkbox"/>   | <input type="checkbox"/> Manufacturing Process | <b>OTHER :</b> _____                            |                                                            |                                                |                                               |  |  |
| Misidentified <input type="checkbox"/>      | <input type="checkbox"/> Past Due              |                                                 |                                                            |                                                |                                               |  |  |



| ITEM | QTY<br>-041 | QTY<br>-043 | P/N       | DESCRIPTION        |
|------|-------------|-------------|-----------|--------------------|
|      | X           |             | D4034-041 | AFT UPPER RIB ASSY |
|      |             | X           | D4034-043 | FWD UPPER RIB ASSY |
| 1    | 1           | 1           | D4034-1   | RIB                |
| 2    | 1           | 1           | D4034-3   | RIB                |
| 3    | 1           | 1           | D4021-7   | HOOP               |
| 4    | 4           | 4           | D4021-9   | BUSHING            |

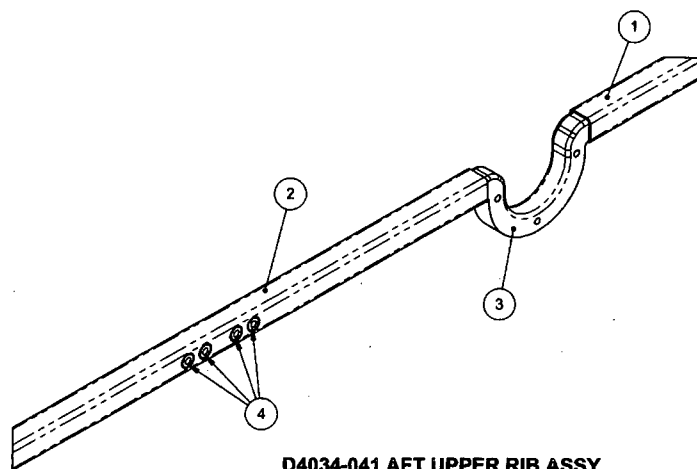

**D4034-041 AFT UPPER RIB ASSY**

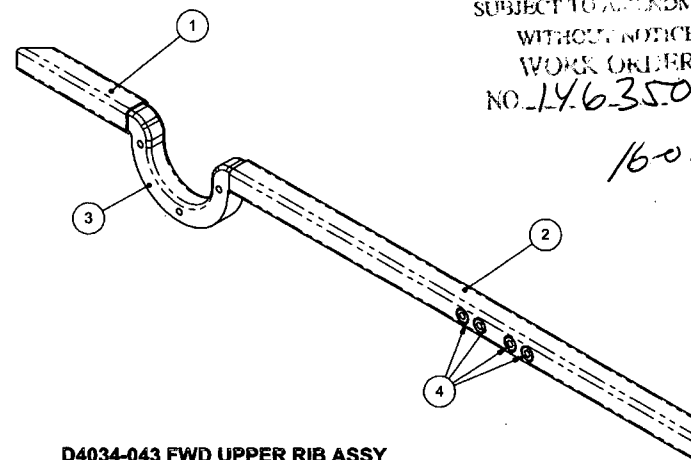


**D4034-043 FWD UPPER RIB ASSY**

SHOT COPY  
 RETURN TO  
 ENGINEERING  
 UNCONTROLLED COPY  
 SUBJECT TO ATTACHMENT  
 WITHOUT NOTICE  
 WORK ORDER  
 NO. 146350 MJS


1605-18

**RELEASED**  
 2013-06-20  
 JM


| C          | -043 REDESIGNED AS MIRROR IMAGE OF -041. -3 DELETED. D2327-3 DELETED. REASON PROP ARM NO LONGER OFFERED. | AJS   | 13.03.13     |
|------------|---|---|--------------|
| B          | ADDITIONAL HOLES ADDED ON D4034-3 RIB                                                                    | SC   | 10.12.20     |
| A          | NEW ISSUE                                                                                                | AJS   | 10.03.04     |
| REV.       | DESCRIPTION                                                                                              | BY   | DATE         |
| DESIGN     | AJS   | <b>DART AEROSPACE LTD</b><br>HAWKESBURY, ONTARIO, CANADA   |              |
| DRAWN      | AJS   |   |              |
| CHECKED    | A.P.   | DRAWING NO.   | REV. C       |
| MFG. APPR. | AS   | D4034   | SHEET 1 OF 3 |
| APPROVED   | AS   | TITLE   | SCALE        |
| DE APPR.   | AS   | UPPER RIB ASSY, BASKET BASE   | NTS          |
| DATE       | 13.03.13                                                                                                 | COPYRIGHT © 2010 BY DART AEROSPACE LTD<br><small>THIS DOCUMENT IS PRIVATE AND CONFIDENTIAL AND IS SUPPLIED ON THE EXPRESS UNDERSTANDING THAT IT IS NOT TO BE USED FOR ANY PURPOSE OR COPIED OR COMMUNICATED TO ANY OTHER PERSON WITHOUT WRITTEN PERMISSION FROM DART AEROSPACE LTD.</small> |              |

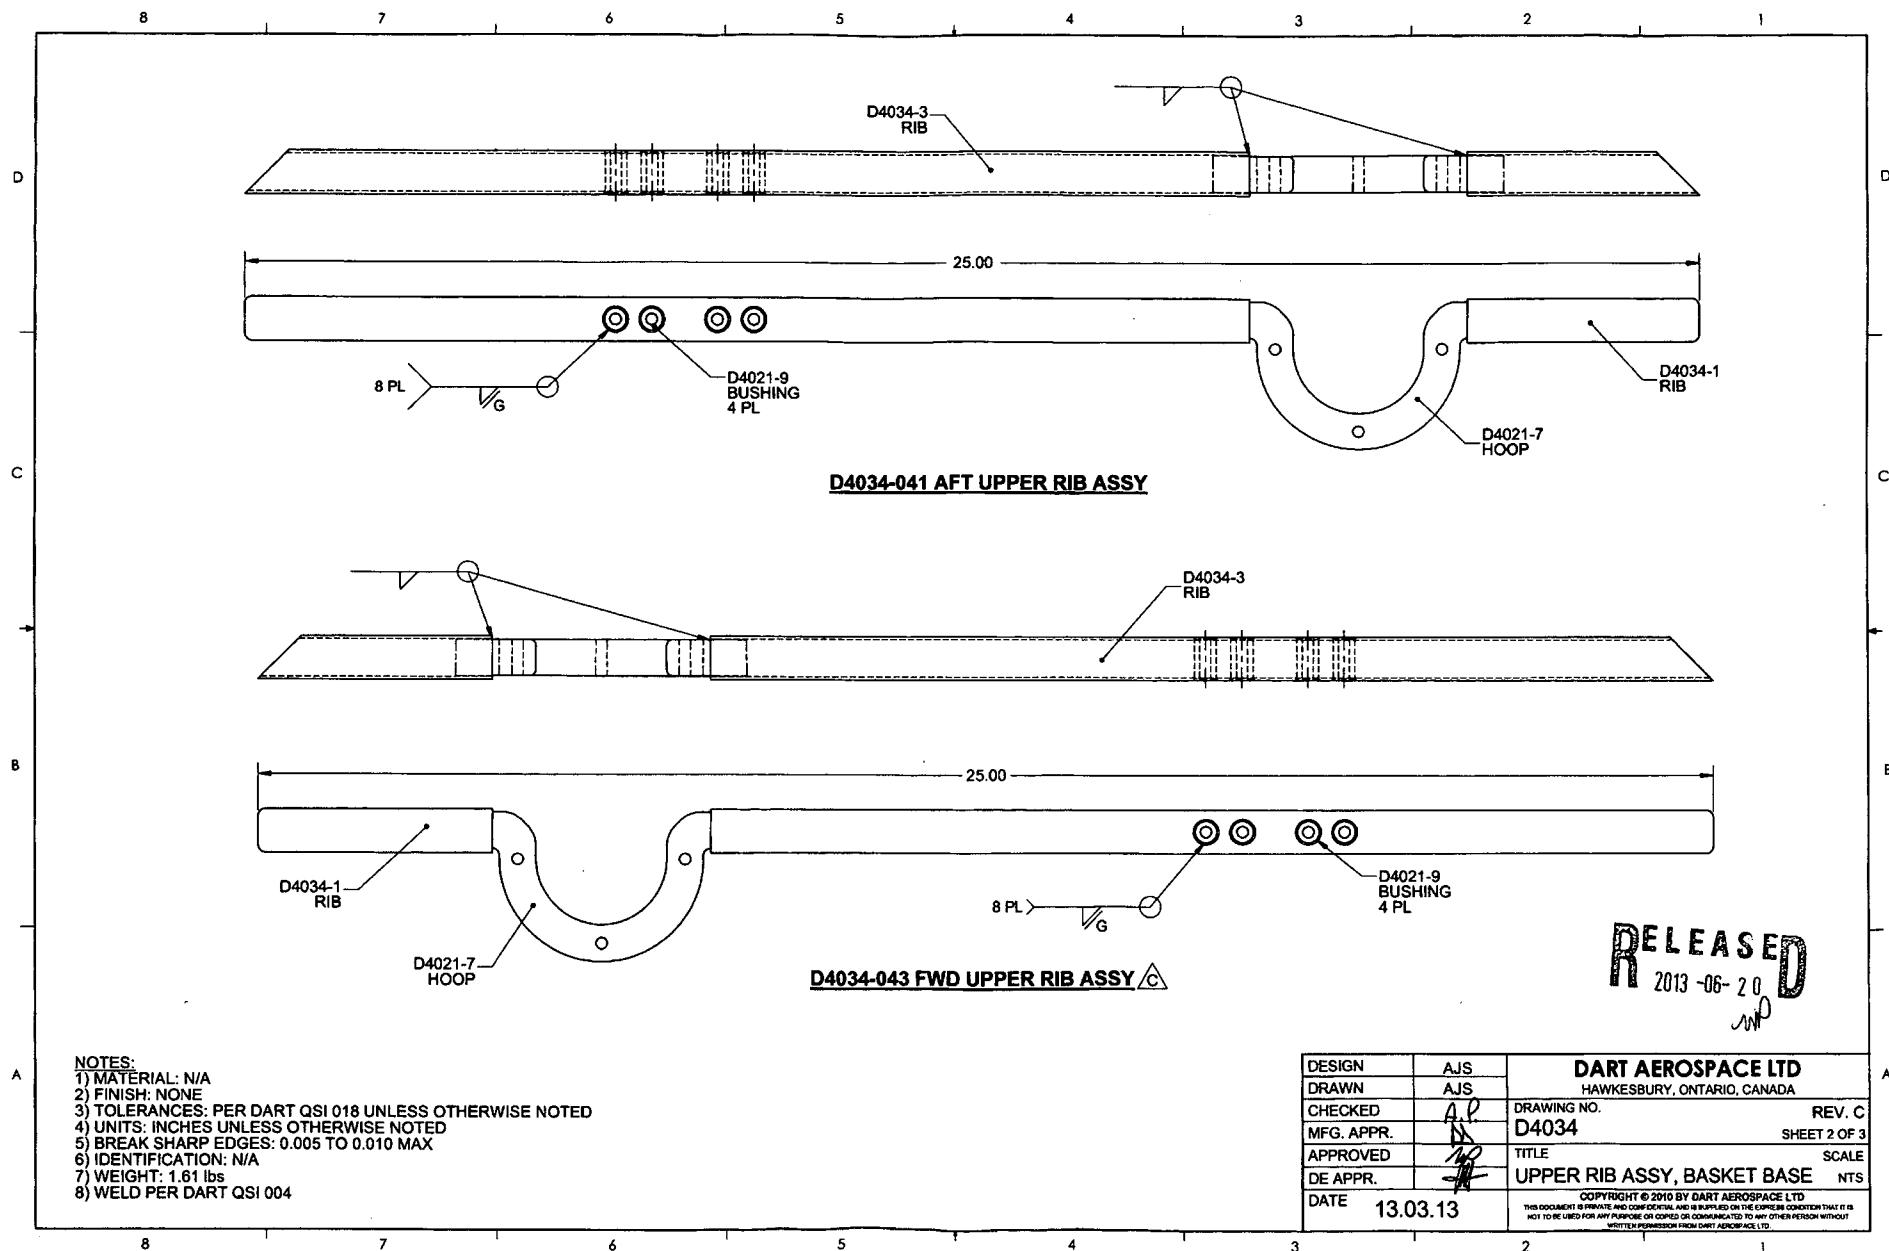


8 7 6 5 4 3 2 1

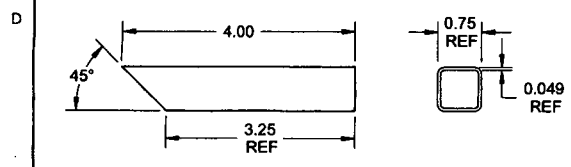


**D4034-1 RIB**

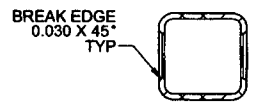

**SECTION A-A** C3-3

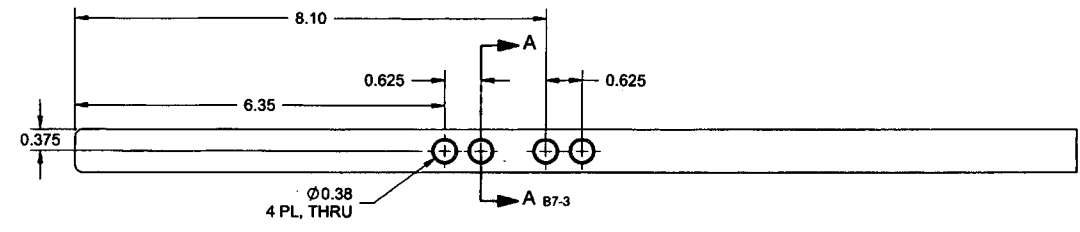

**D4034-3 RIB**

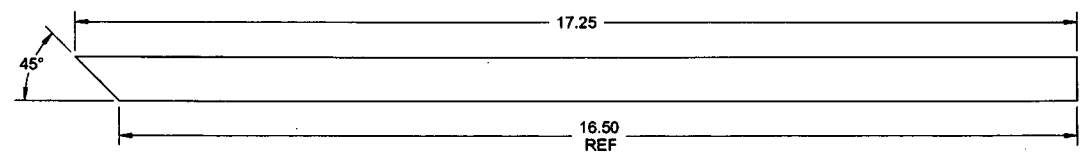

**RELEASED**  
2013-06-28

- NOTES:**
- 1) MATERIAL: AISI 304/316 STAINLESS STEEL SQUARE TUBE, 0.75 X 0.75 X 0.049 WALL  
REF DART SPEC. M304TS0.750W.049
  - 2) FINISH: NONE
  - 3) TOLERANCES: PER DART QSI 018 UNLESS OTHERWISE NOTED
  - 4) UNITS: INCHES UNLESS OTHERWISE NOTED
  - 5) BREAK SHARP EDGES: 0.005 TO 0.010 MAX
  - 6) IDENTIFICATION: N/A
  - 7) WEIGHT -1: 0.13 lbs  
-3: 0.62 lbs

|   |          |                                        |              |
|---|----------|----------------------------------------|--------------|
| DESIGN   | AJS      | <b>DART AEROSPACE LTD</b>              |              |
| DRAWN   | AJS      | HAWKESBURY, ONTARIO, CANADA            |              |
| CHECKED   | AP       | DRAWING NO.                            | REV. C       |
| MFG. APPR.   | AP       | D4034                                  | SHEET 3 OF 3 |
| APPROVED   | AP       | TITLE                                  | SCALE        |
| DE APPR.   | AP       | UPPER RIB ASSY, BASKET BASE            | NTS          |
| DATE   | 13.03.13 | COPYRIGHT © 2010 BY DART AEROSPACE LTD |              |
| THIS DOCUMENT IS PRIVATE AND CONFIDENTIAL AND IS SUPPLIED ON THE EXPRESS CONDITION THAT IT IS NOT TO BE USED FOR ANY PURPOSE OR COPIED OR COMMUNICATED TO ANY OTHER PERSON WITHOUT WRITTEN PERMISSION FROM DART AEROSPACE LTD |          |                                        |              |

8 7 6 5 4 3 2 1